NOTES

1. Bearings refer to State Plane NAD 83, Maine West (1802) Grid North.
2. This is not a boundary survey. This sketch represents the sub-meter GPS location of observed stone walls, blazed lines and iron pins.
3. Stream location taken from aerial photo.
4. The majority of the perimeter was calculated from the plan reference.

PLAN REFERENCES

1. "Standard Boundary Survey, Clement Property to be Conveyed to Paul Salvas, Rome, Kennebec County, Maine", dated November, 1993, by Garbacik Surveyors, Robert Garbacik, P.L.S. #1182. Plan recorded in the Kenebbec County Registry of Deeds Plan Book 93 Page 18.

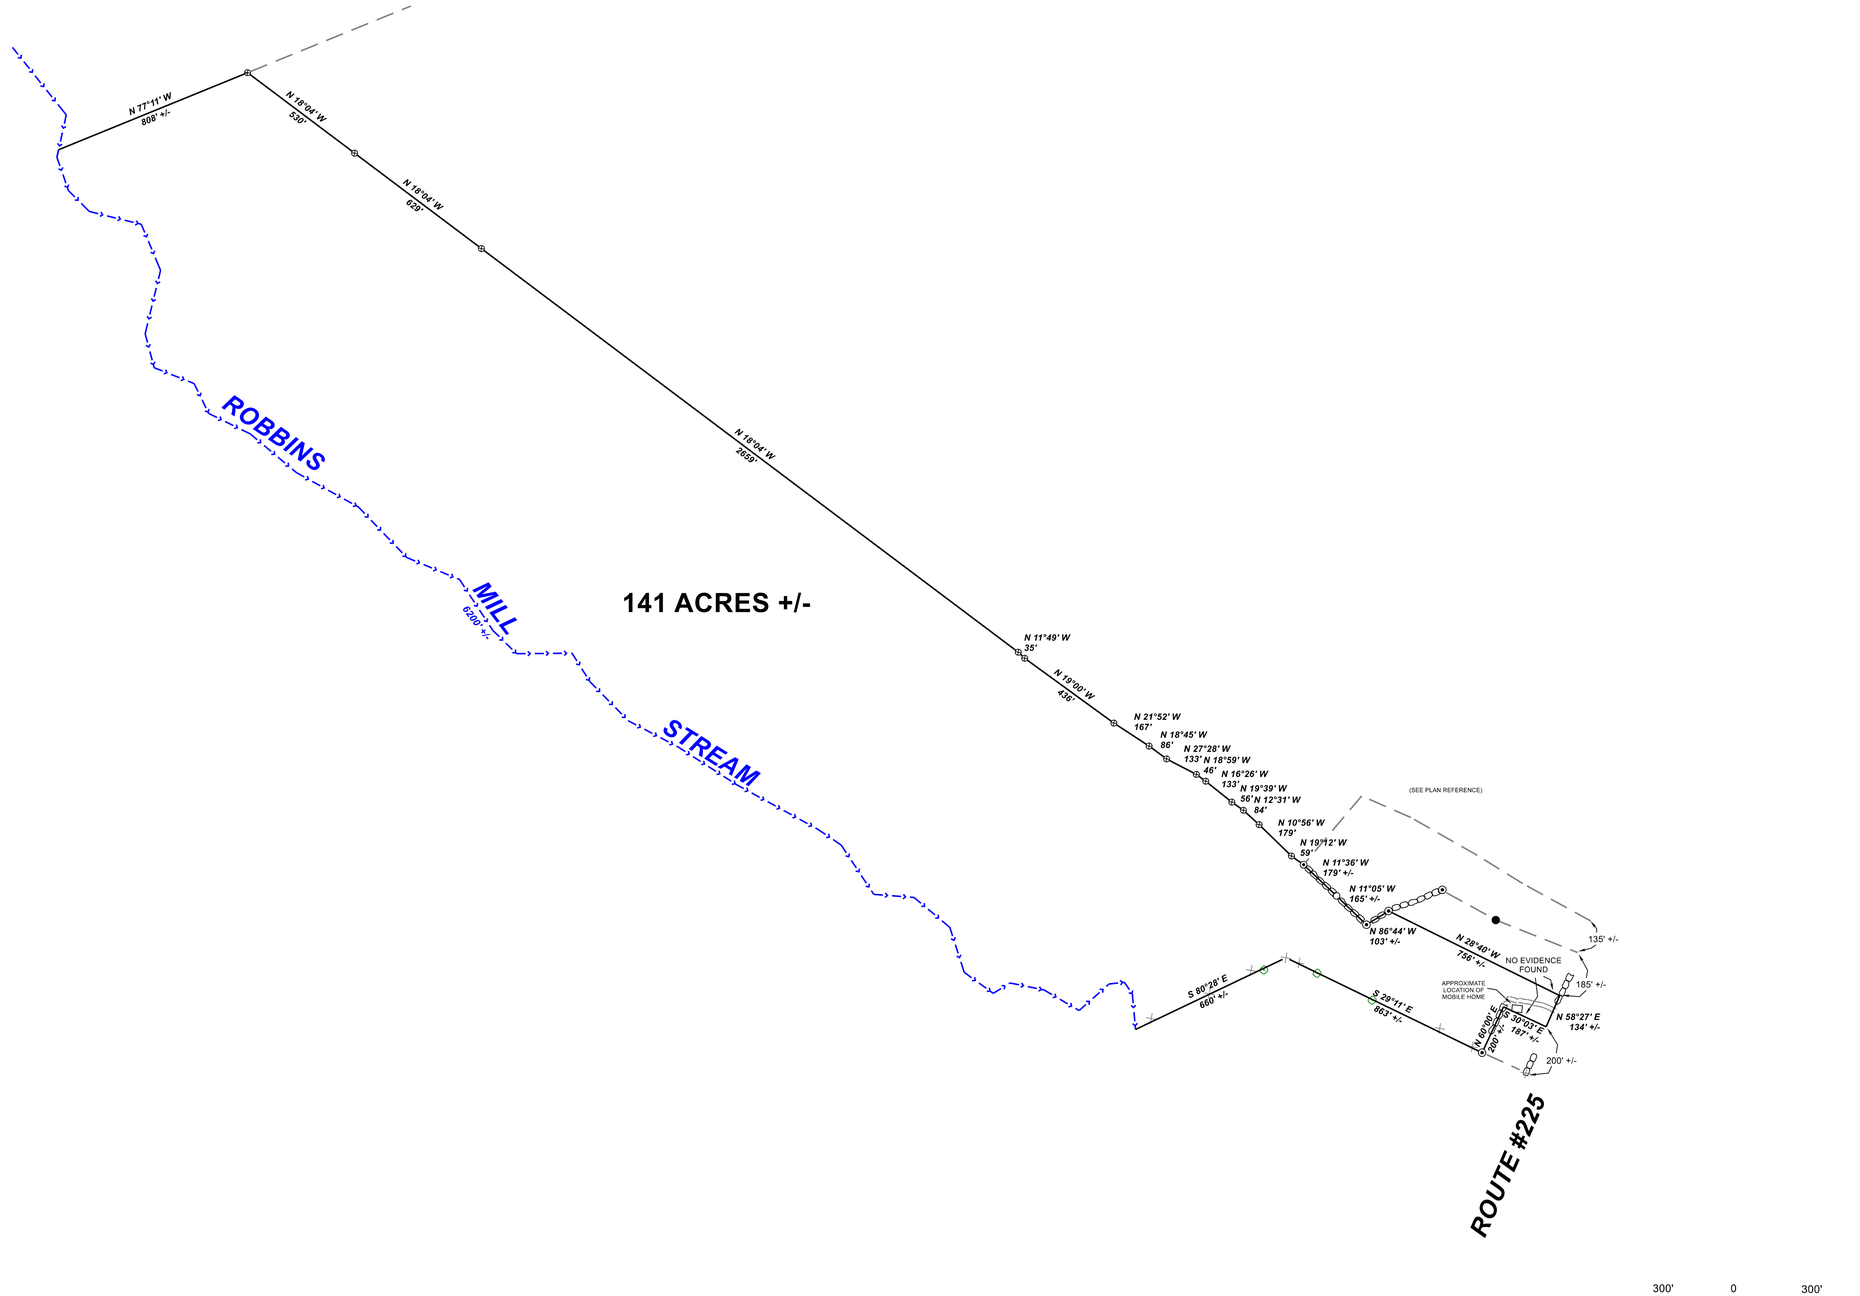


LEGEND

- Capped Iron Rod
- Iron Pipe
- Remains Barbed Wire Fence
- Stone Wall
- Iron Rod
- Blazed Tree
- Point Calculated From Plan Reference

| REV: | BY: | DATE: | DESCRIPTION: |
|---|---|---|---|
| | | | |


RIVERSIDE SURVEY, LLC
711 BOLSTERS MILLS ROAD
HARRISON, ME 04040
207-583-4891


GPS SKETCH FOR
LLOYD L. POLAND
ROUTE #225
ROME, MAINE

| DATE | SCALE |
|---|---|
| 9-15-2020 | 1" = 300' |

106-2041-G