NOTES

1. Bearings refer to State Plane NAD 83, Maine West (1802) Grid North.
2. This is not a boundary survey. This sketch represents the sub-meter GPS location of observed stone walls, wire fence, blazed lines and iron pins.

PLAN REFERENCES

1. "BOUNDARY SURVEY WESTERLY SECTION - BRANN PROPERTY, NORTHERLY & EASTERLY LINES - FRENCH PROPERTY, SOMERVILLE, LINCOLN COUNTY, MAINE", dated October 8, 2009, by Garbacik Surveying, Inc. Plan recorded in the Lincoln County Registry of Deeds Plan Book 96 Page 65.
2. " PROPERTY SURVEY PATRICK A. & CAROLYN A. WHALEN, CRUMMETT MOUNTAIN RD., SOMERVILLE, MAINE", dated April, 1984, by Thayer Engineering, Co. Plan recorded in the Lincoln County Registry of Deeds Plan Book 33 Page 78.
3. "FINAL SUBDIVISION PLAN FOR R. F. LAND PARTNERS, LLC, CRUMMETT MOUNTAIN ROAD, SOMERVILLE, MAINE", dated May 30, 2014, by Great Hill Survey Company. Plan recorded in the Lincoln County Registry of Deeds Plan Book 102 Page 62.

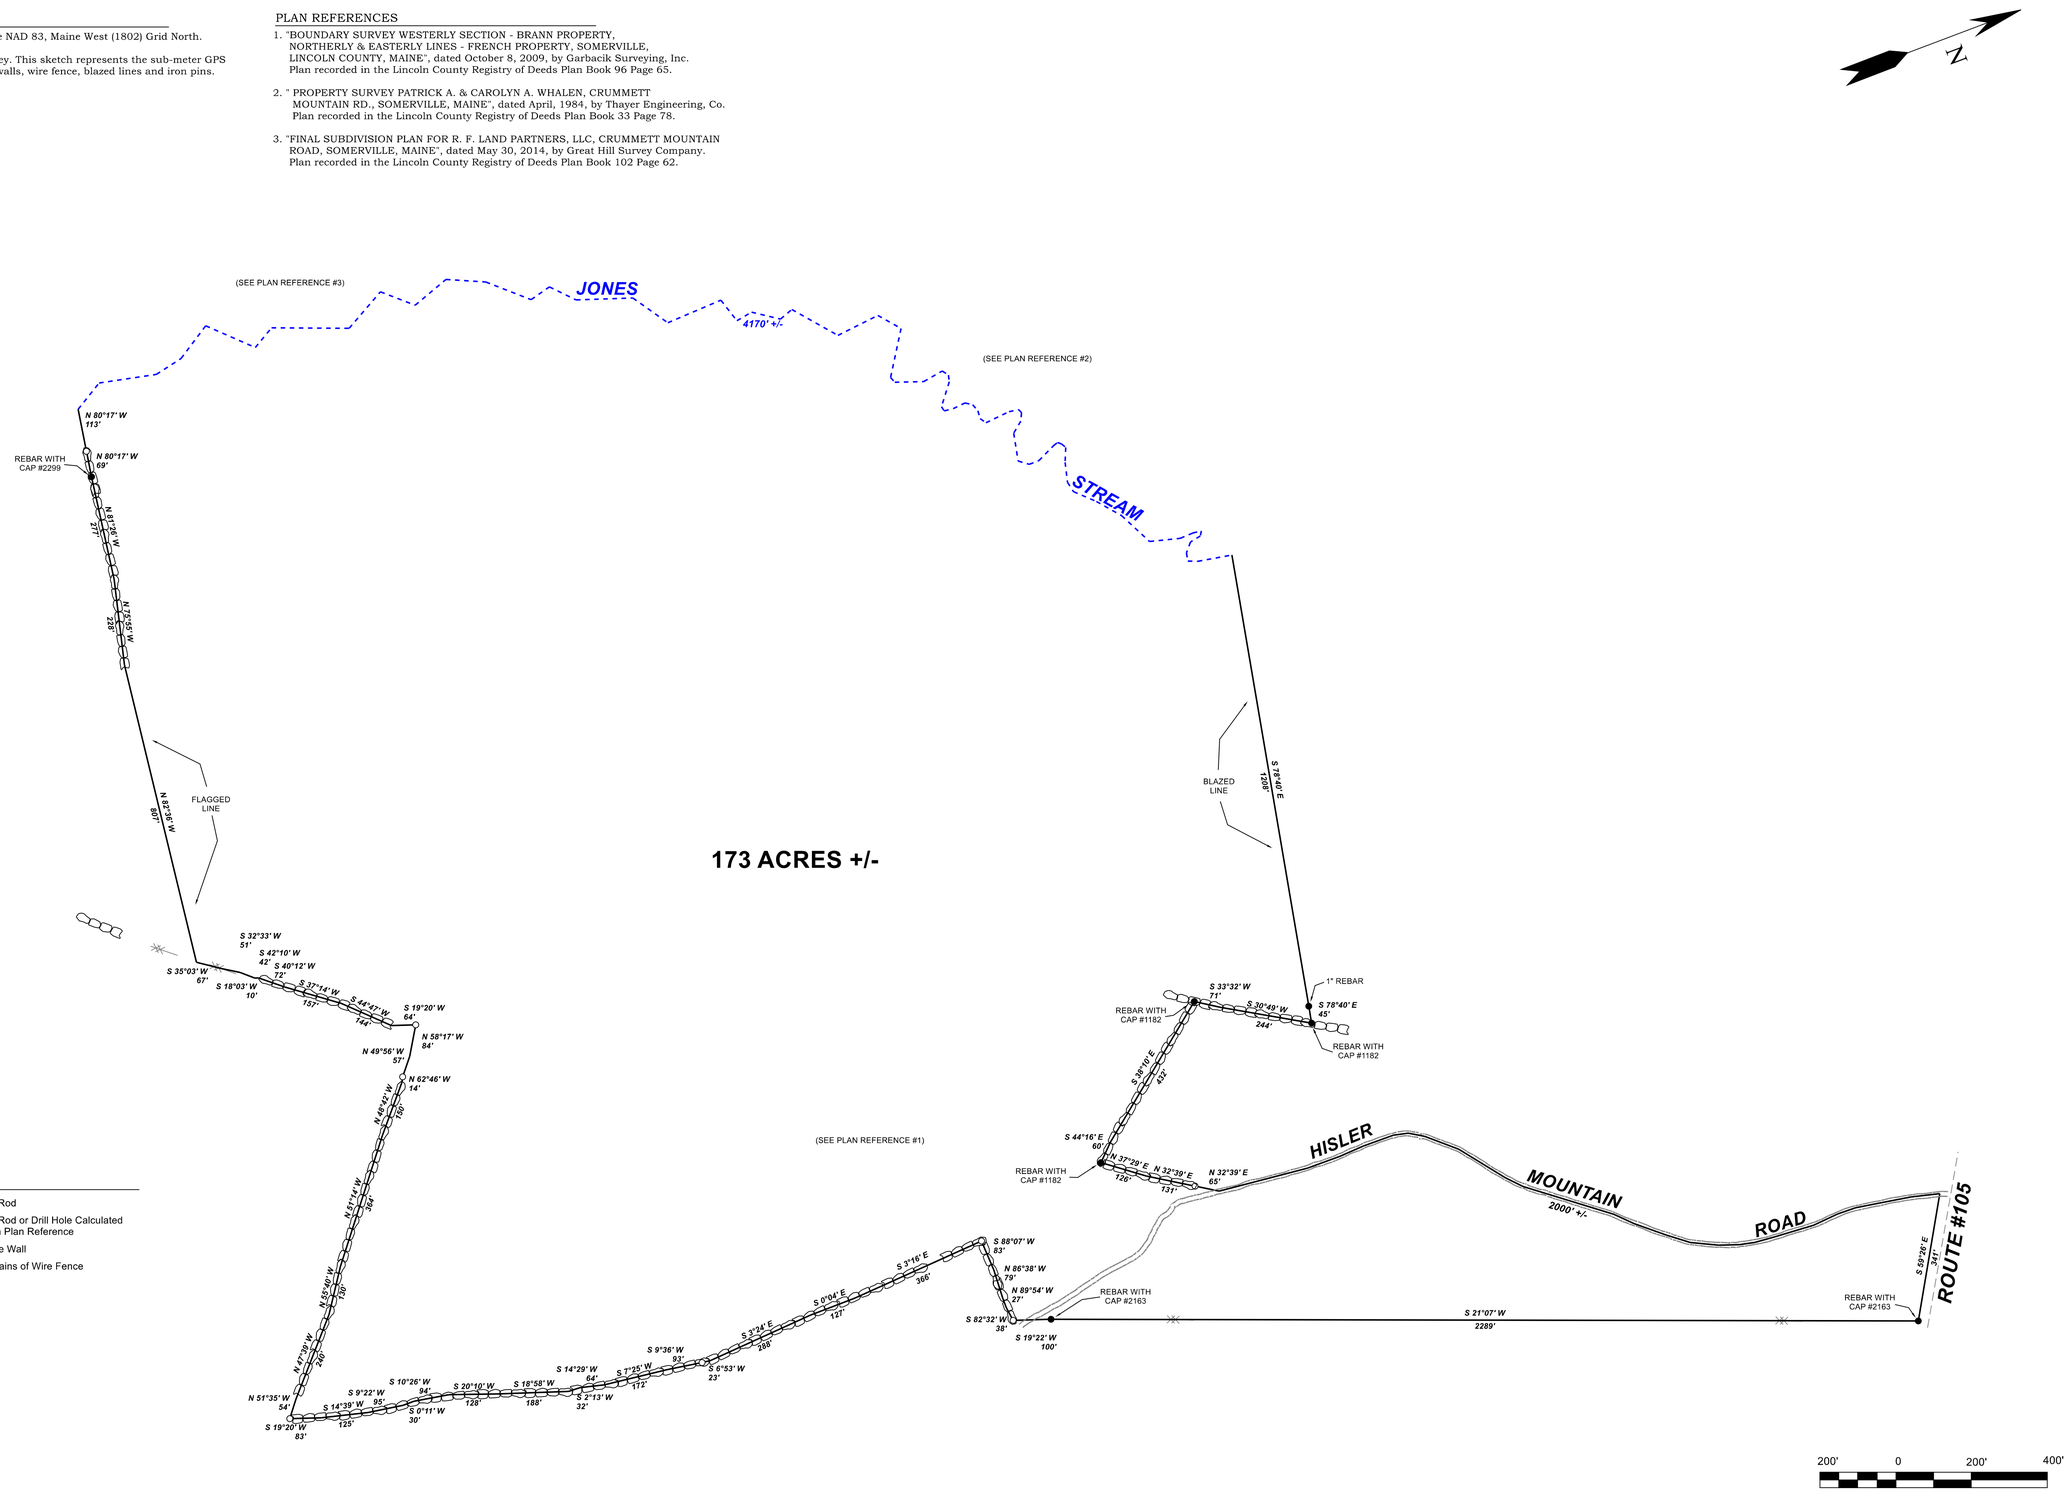

REV:	BY:	DATE:	DESCRIPTION:

RIVERSIDE SURVEY, LLC
711 BOLSTERS MILLS ROAD
HARRISON, ME 04040
207-583-4891

GPS SKETCH FOR
LLOYD L. POLAND
ROUTE #105 &
HISLER MOUNTAIN ROAD
SOMERVILLE, MAINE

DATE	SCALE
3-20-2018	1" = 200'

108-1806-G