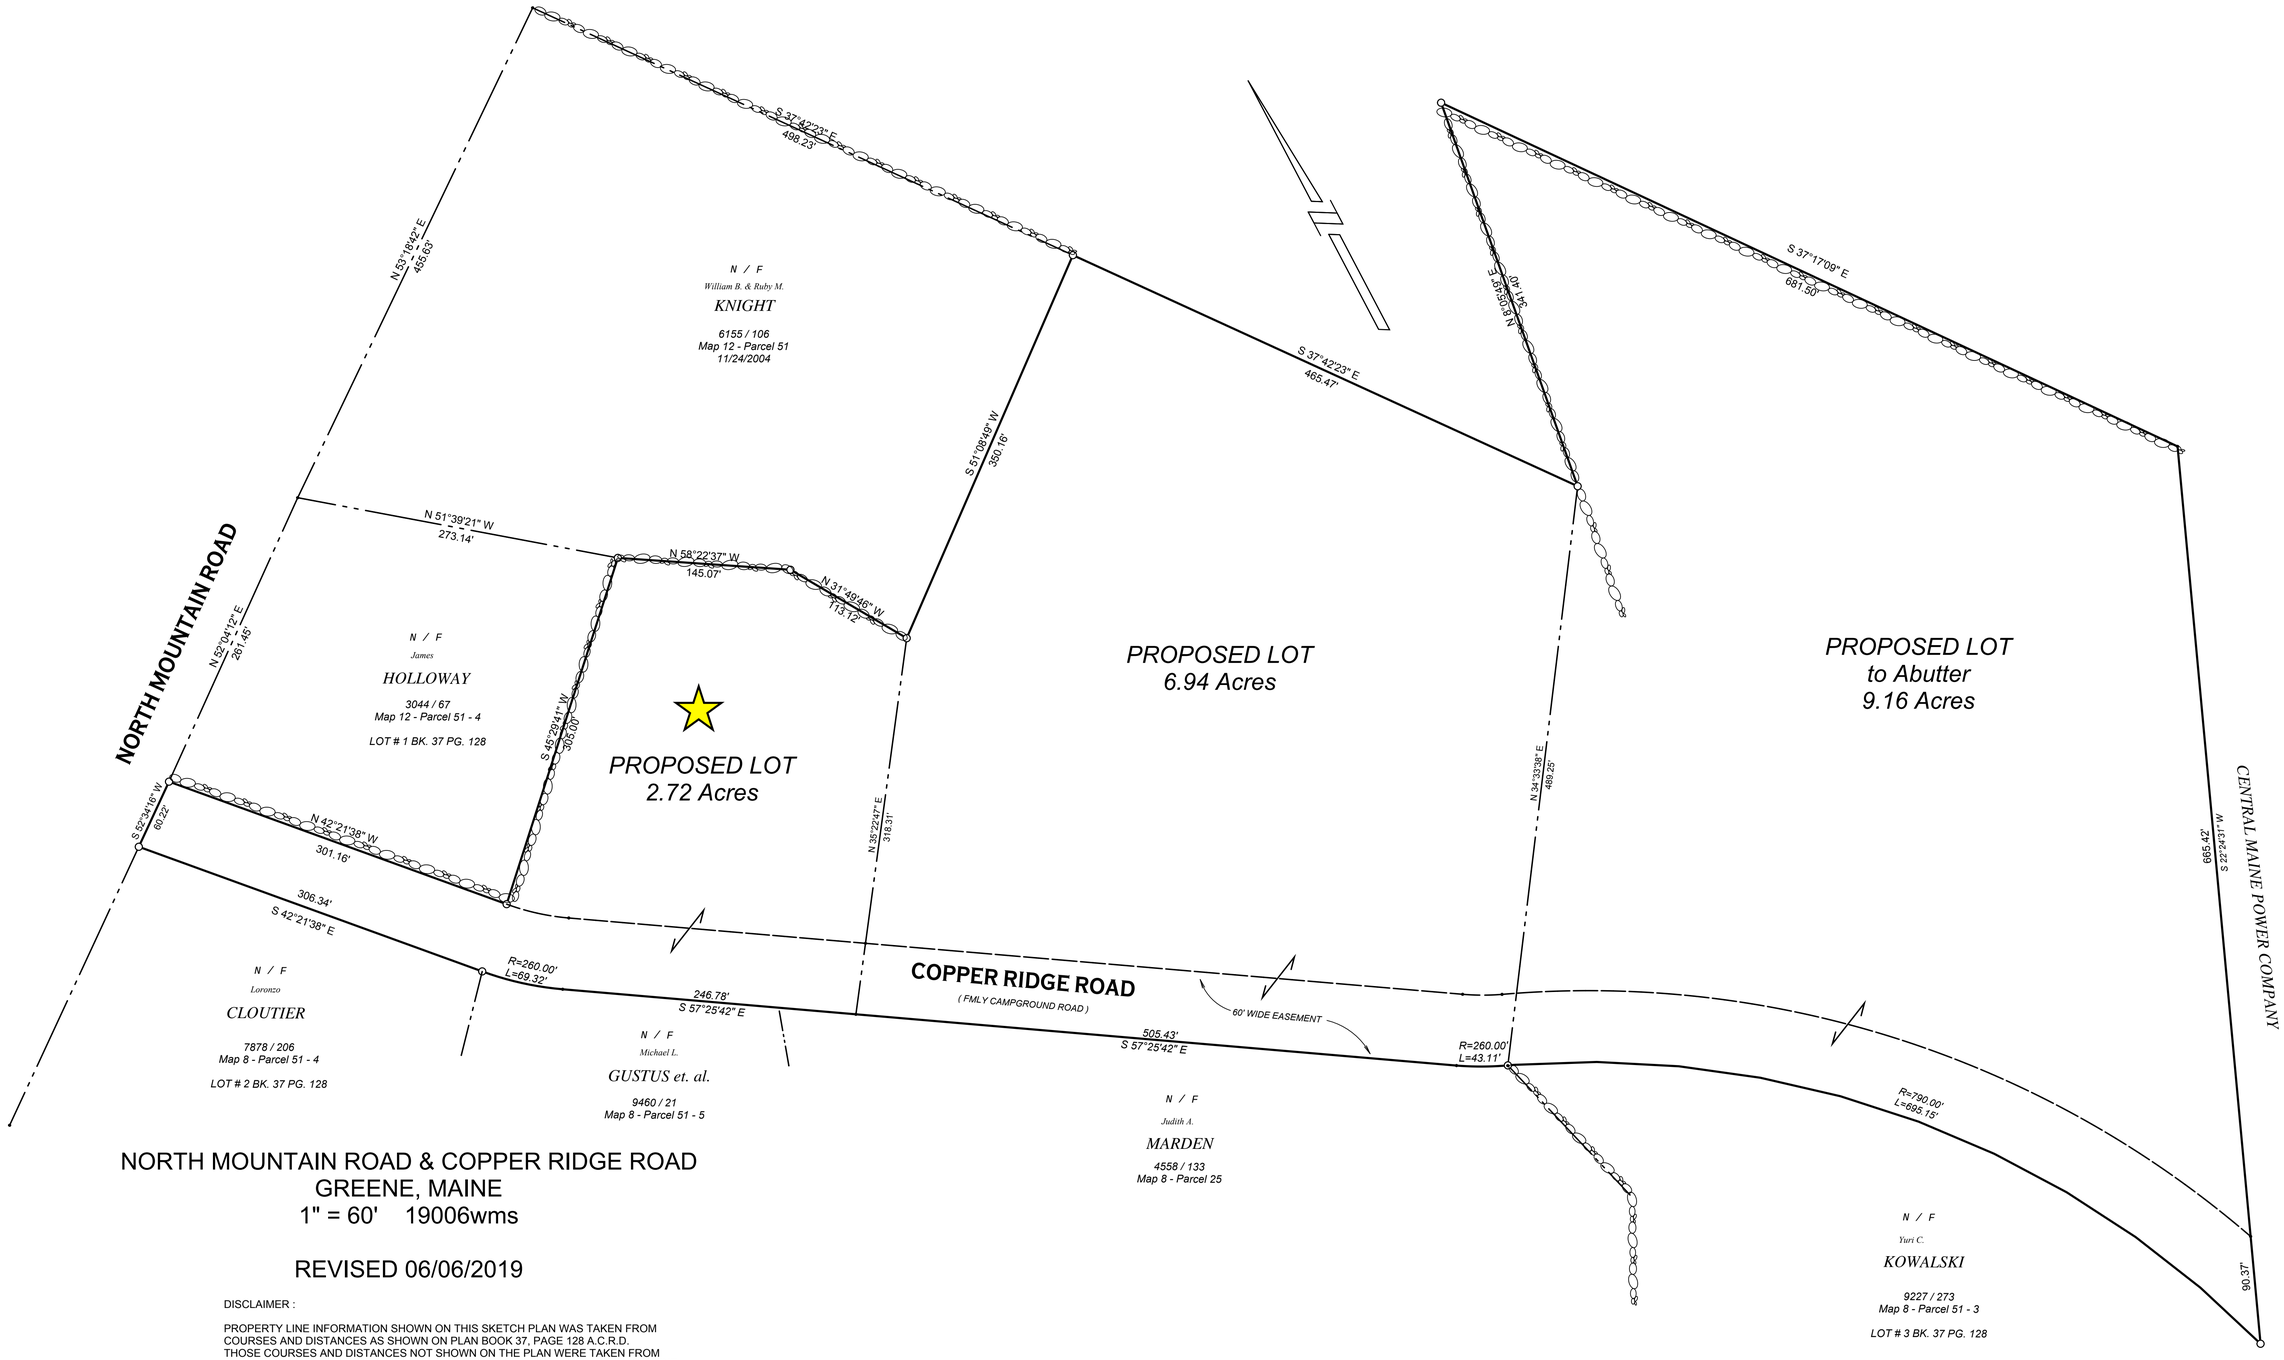

NORTH MOUNTAIN ROAD & COPPER RIDGE ROAD
GREENE, MAINE
1" = 60' 19006wms

REVISED 06/06/2019

DISCLAIMER :

PROPERTY LINE INFORMATION SHOWN ON THIS SKETCH PLAN WAS TAKEN FROM COURSES AND DISTANCES AS SHOWN ON PLAN BOOK 37, PAGE 128 A.C.R.D. THOSE COURSES AND DISTANCES NOT SHOWN ON THE PLAN WERE TAKEN FROM THE DEEDS AS REFERENCED AND NOT THE RESULT OF A BOUNDARY RETRACEMENT SURVEY.

ABUTTER NAMES AND REFERENCES WERE TAKEN FROM THE CURRENT ASSESSOR'S RECORDS TOWN OF GREENE, MAINE.