NOTES

1. Bearings refer to State Plane NAD 83, Maine West (1802) Grid North.
2. This is not a boundary survey. This sketch represents the sub-meter GPS location of observed stone walls, wire fence, blazed lines and iron pins.

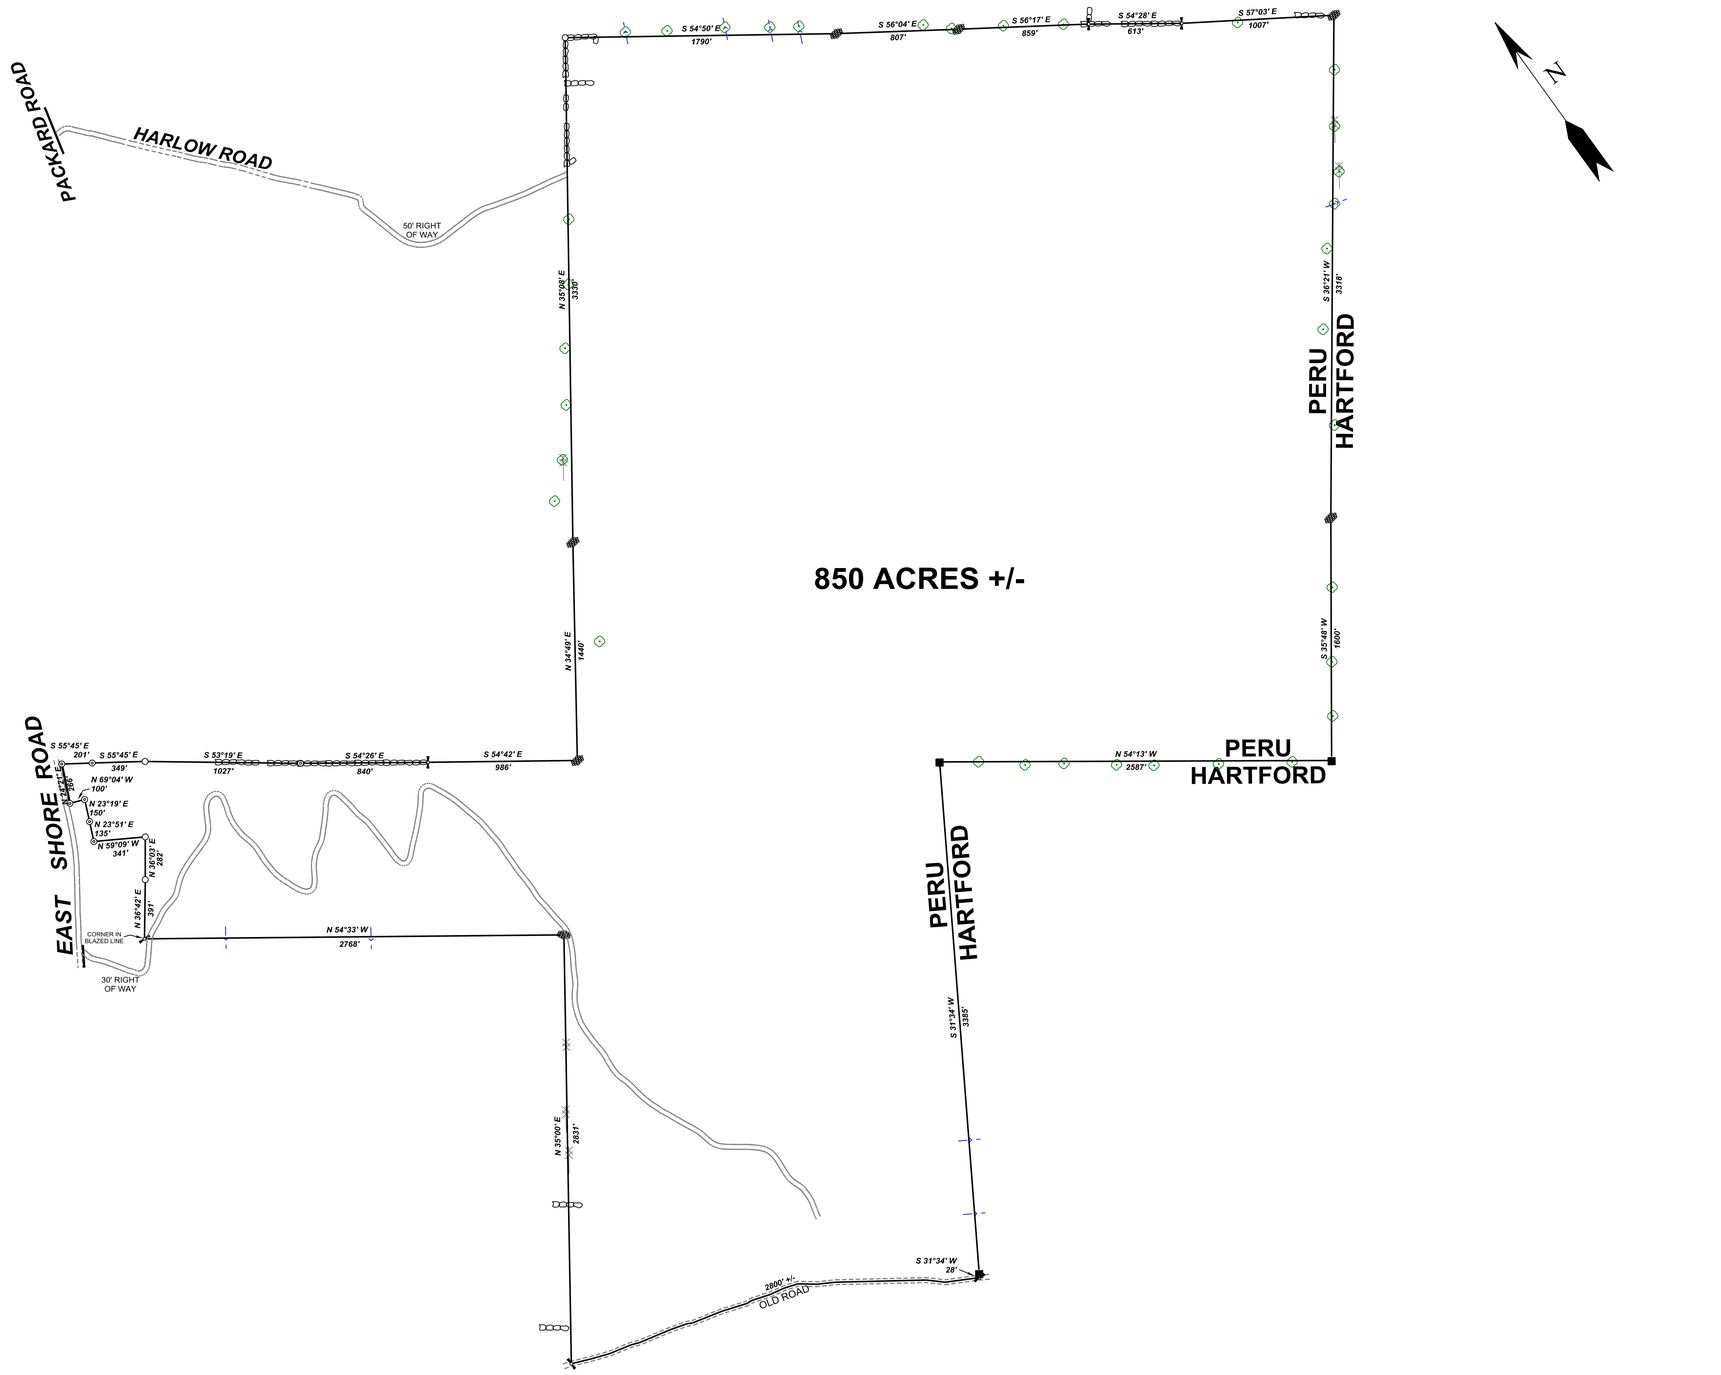

LEGEND

- Found Iron Rod
- Found Iron Pipe
- Stone Pile
- Stone Post
- Rock Wall
- Remains Wire Fence
- Runoff
- Blazed Tree

REV:	BY:	DATE:	DESCRIPTION:

RIVERSIDE SURVEY, LLC
711 BOLSTERS MILLS ROAD
HARRISON, ME 04040
207-583-4891

GPS SKETCH FOR
LLOYD L. POLAND
EAST SHORE ROAD
PERU, MAINE

DATE	SCALE
6-7-2017	1" = 500'

106-1638-G